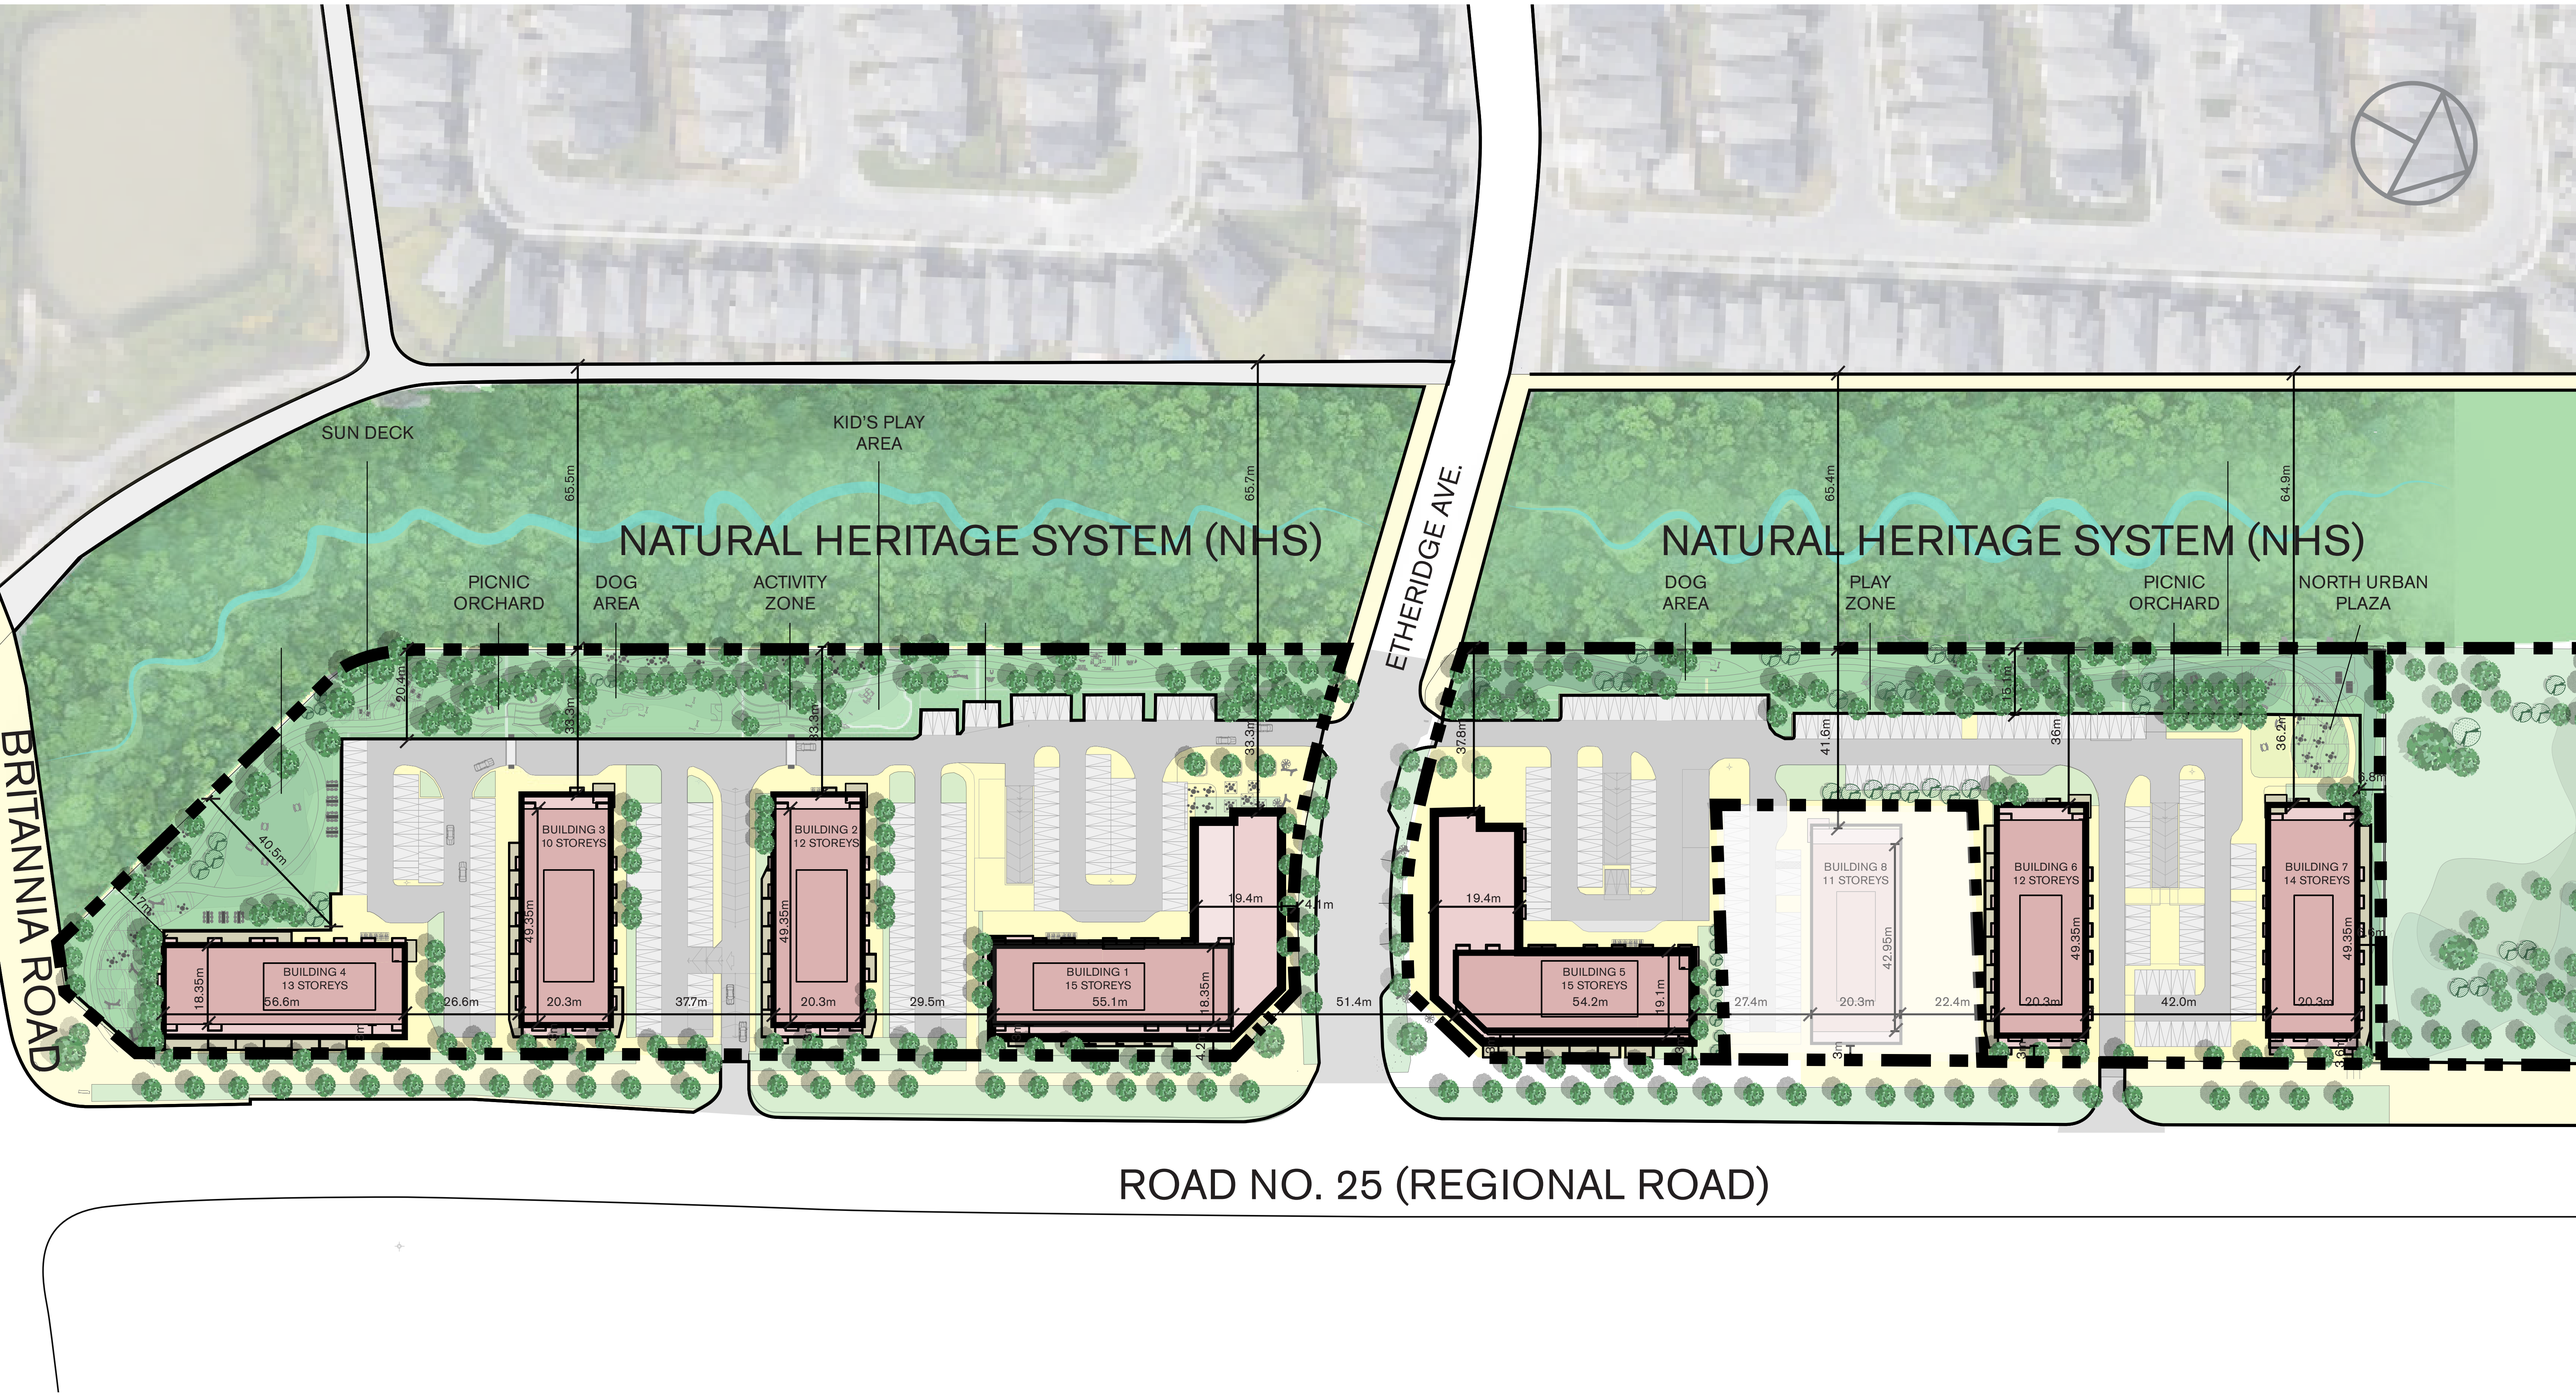

FRAMGARD
SITE PLAN

mattamyHOMES

COREARCHITECTS
130 QUEENS QUAY EAST, SUITE 700, WEST TOWER
TORONTO ON CANADA M5V 1P9
T +1 416 343 0400 F +1 416 343 0401
INFO@COREARCHITECTS.COM ! WWW.COREARCHITECTS.COM